



	PROPOSED NEW FENCE LINE
	EXISTING STEEL PALISADE FENCING
	EXISTING CONCRETE PALISADE FENCING

COPYRIGHT RESERVED

Rev	Description	Date	By
AMENDMENTS			

STRUCTURES



ENDECON

UBUNTU (PTY) LTD
ENGINEERING CONSULTANTS

P.O. BOX 477
FAUNA PARK; POLOKWANE
0787
Tel: (015) 291 3363
Fax: (015) 291 3403



TITLE	FENCING GENERAL LAYOUT
-------	---------------------------

SCALE REF.

0.02 0.01 0 0.01 0.02

0.015 0.005 0.005 0.015

METER

L/3143/C/1/001

IN/015/2020/C/1/001



CLEARVU FENCE SPECIFICATION (This is a Minimum specification required		
ITEM #	DESCRIPTION'	DESCRIPTION'
1	PANEL	2.4m High Security Clearvu or similar approved Galvanized Fence. 76x12.7mm Mesh aperture. Wire diameter of 3mm Horizontal and 4mm Vertical. 4 siftinging wire bend Internal fixtures-Anti Vandal/Climb etc
2	POST	Galvanized Taper Locking Post sealed with steel Cap
3	CLAMPS	Galvanized Single and Double comb Clamp or similar Approved
4	FOUNDATION	400x400x600mm 25 Mpa Concrete Foundation
5	TOPPING	Standard Electric fence complete with Energizers and comply with SANS 10222-3 or Latest Applicable regulation and 100mm high toughened steel shark tooth spike
	UNDER DIG	600mm under dig/Anti-Burrow Clear VU mesh extension similar to the Fence in all respect



FOR TENDER PURPOSES

COPYRIGHT RESERVED

[illegible]

SERVICE

GENERAL

DESIGNED	L. MUKWEVHO
DRAWN	R. CROUSE
CAD FILE NAME	U3143G9002 Clearvue Fence Gate System Details.dwg
CHECKED	L. MUKWEVHO
APPROVED	-



CLIENT



University of Venda

PROJECT

SUPPLY AND INSTALLATION OF PERIMETER FENCE (CLEARVU) AT UNIVERSITY OF VENDA CAMPUS


CLEARVU FENCE SYSTEM DETAILS

DATE		SEPTEMBER 2020	
SCALE	AS SHOWN	PAPER SIZE	A1

SCALE REF.






0.02 0.01 0 0.01 0.02

0.015 0.005 0.005 0.015

METER

CONSULTANT DWG. NO.
L/3143/G/9/001

CLIENT DWG. NO.
IN/015/2020/G/9/001

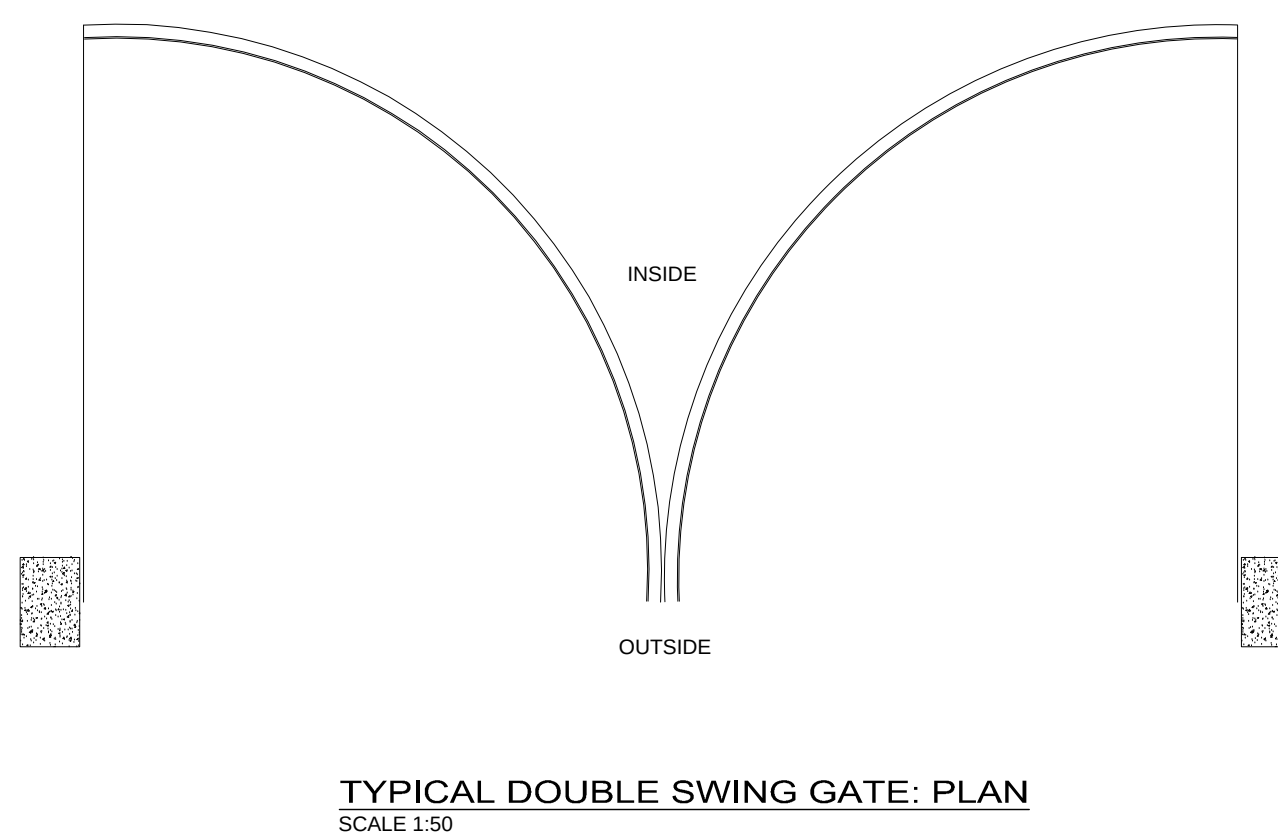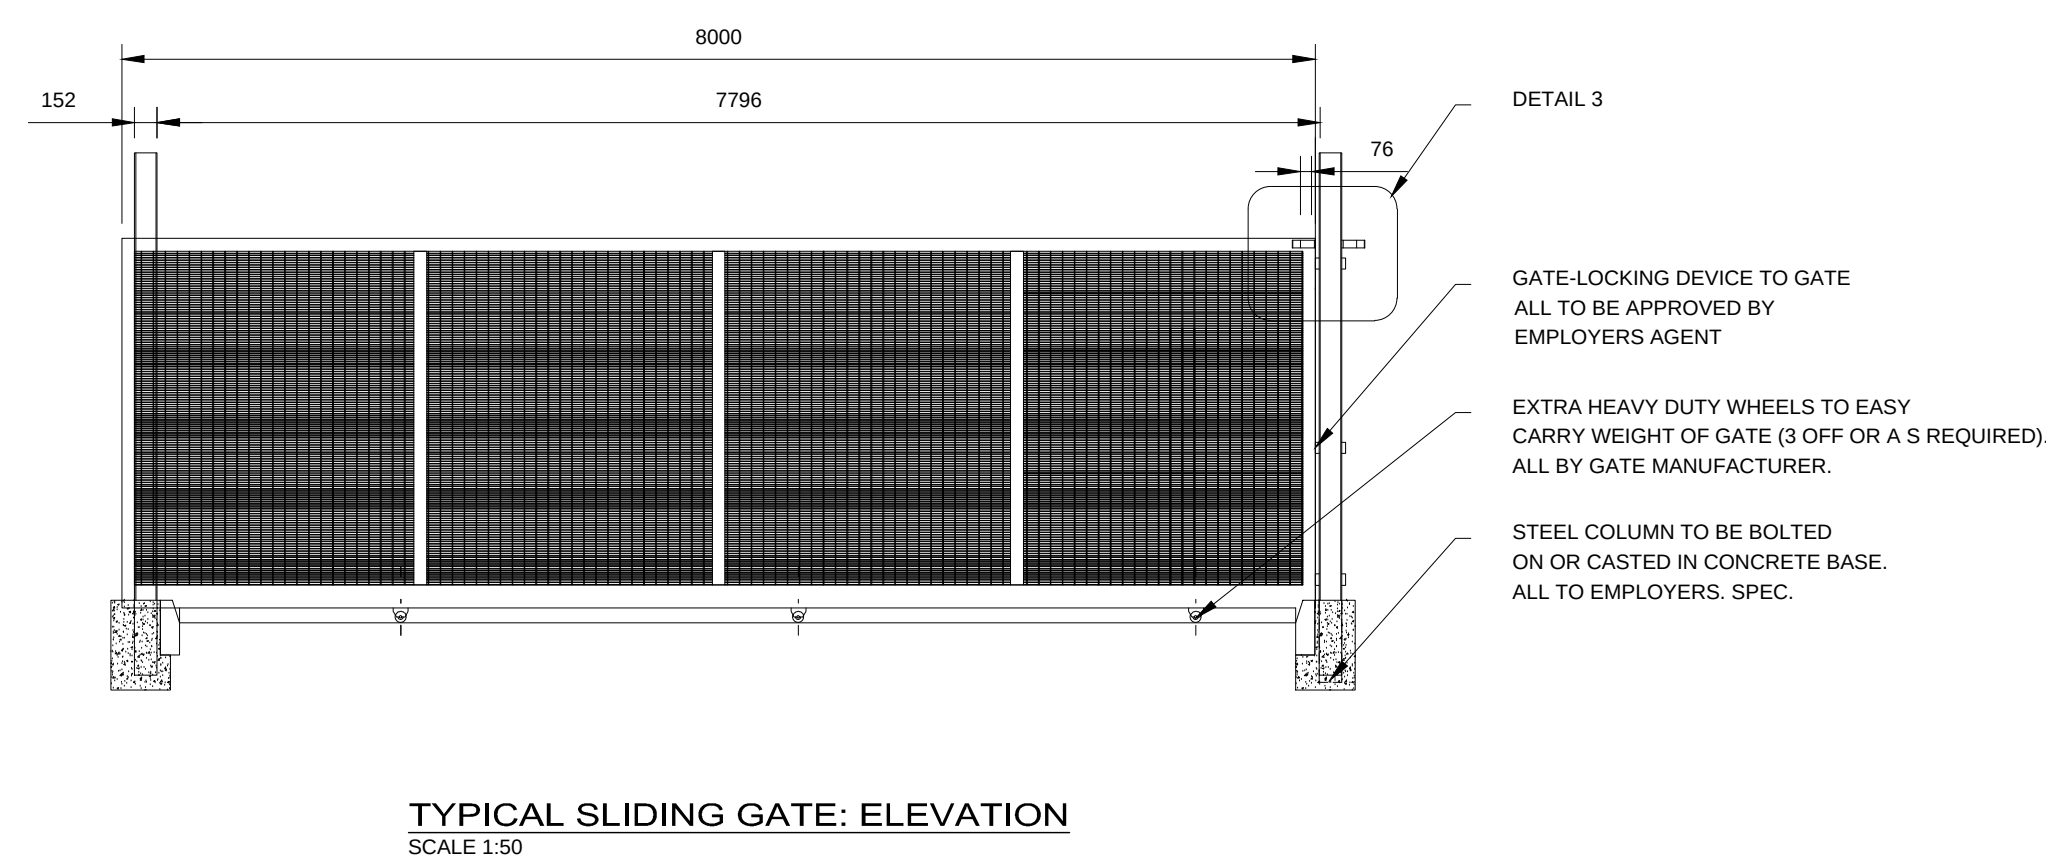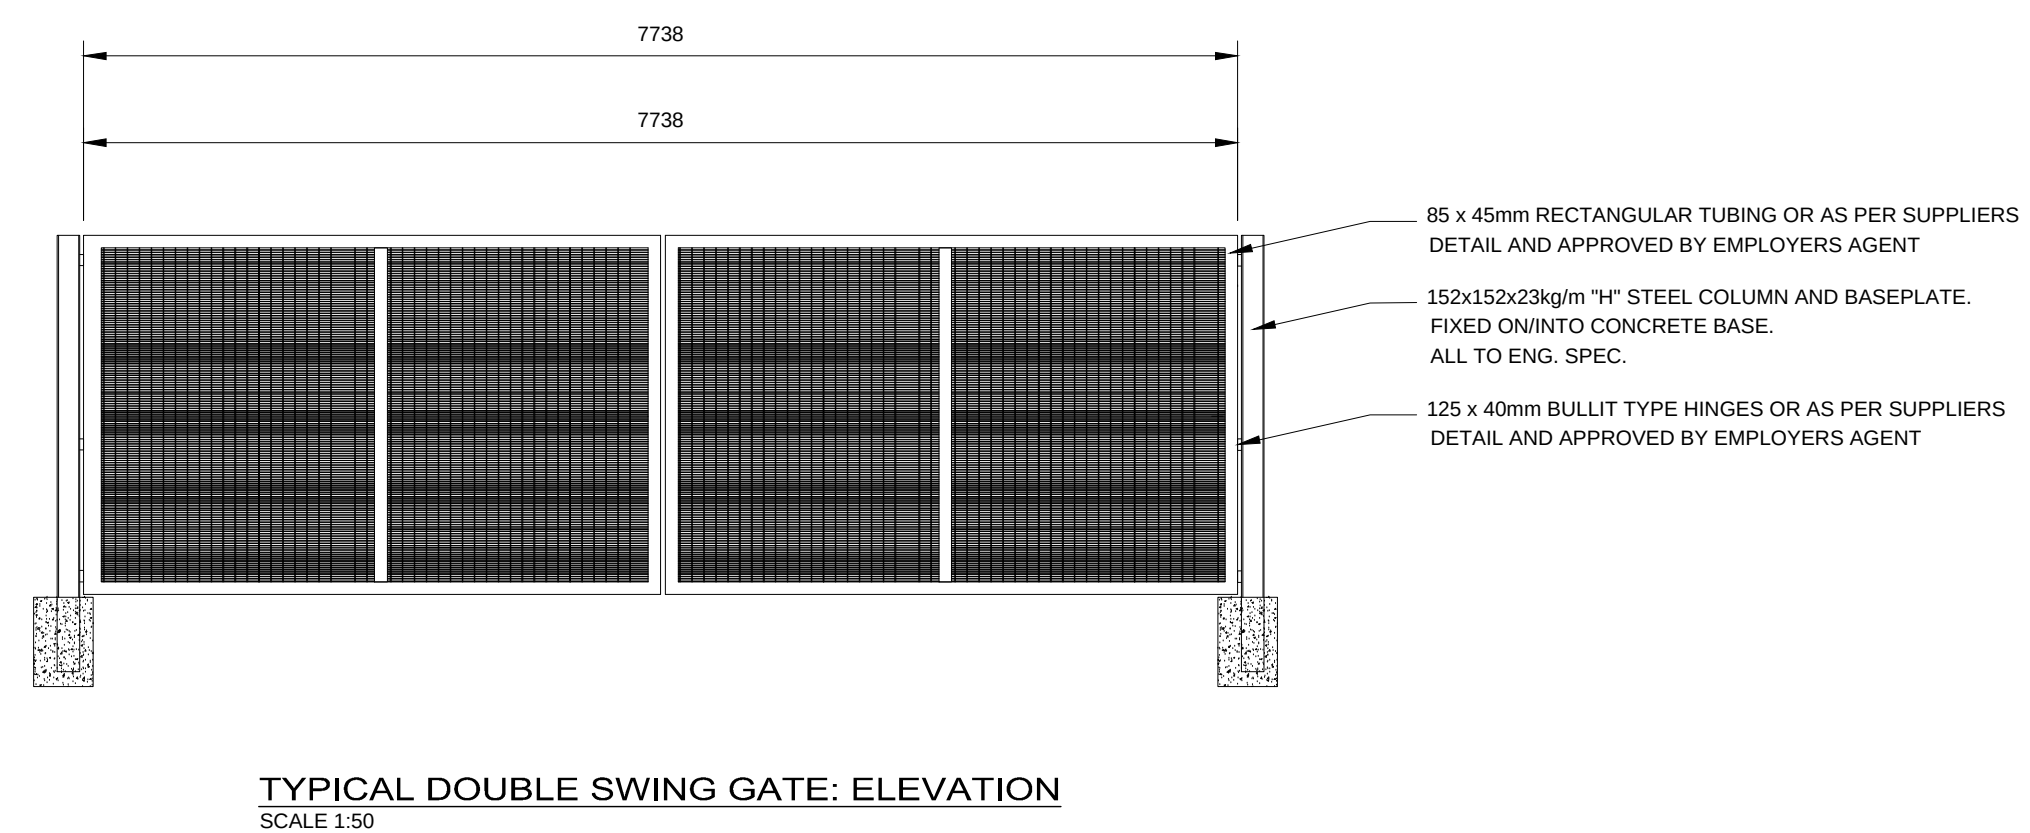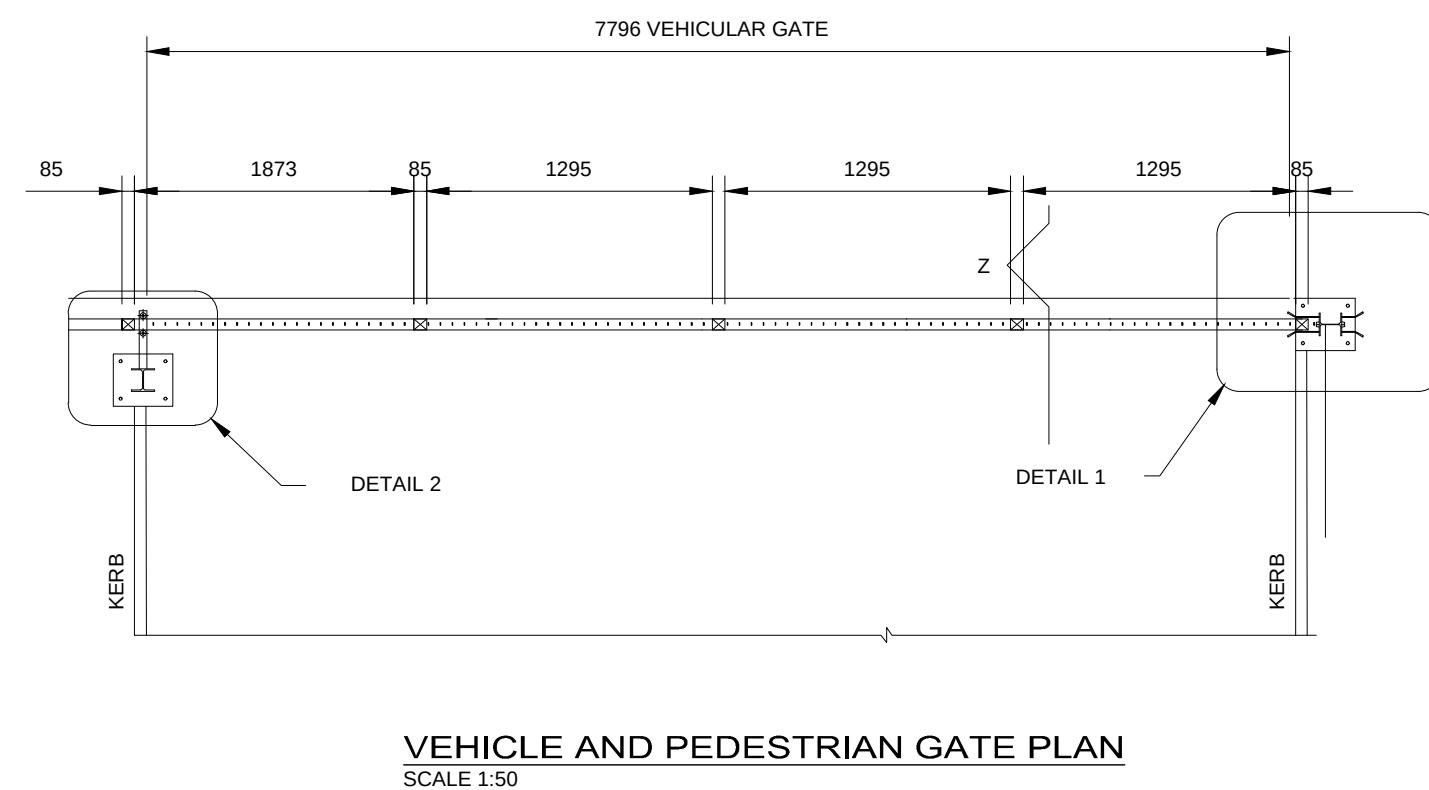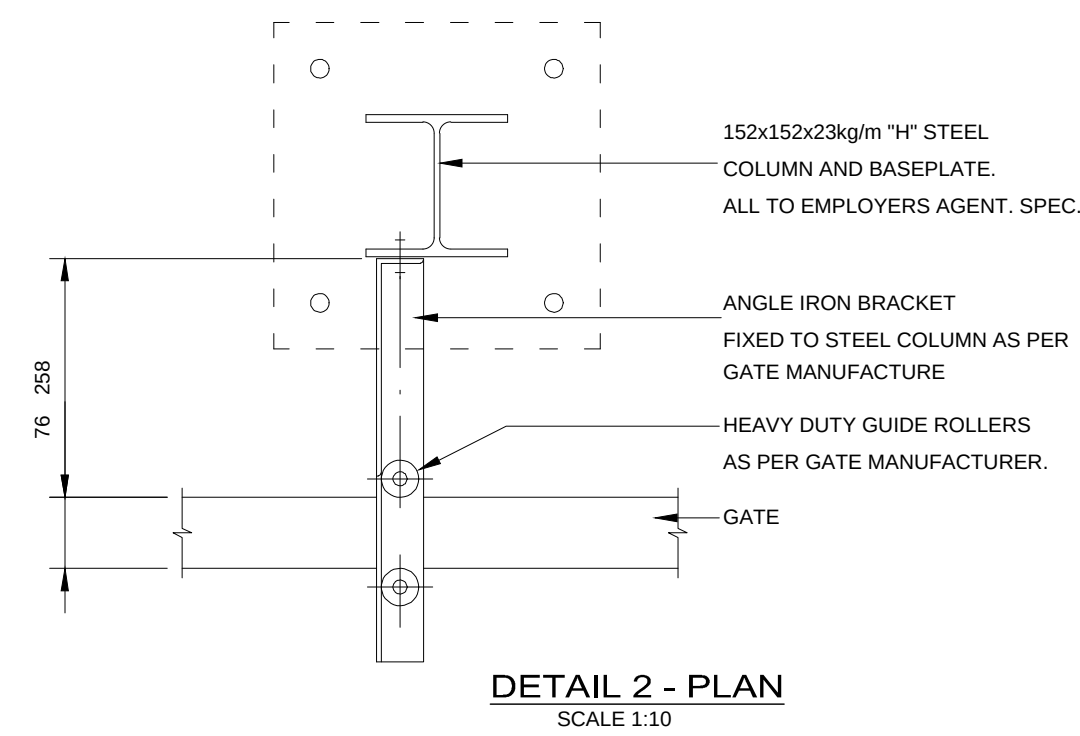

COPYRIGHT RESERVED

Rev	Description	Date	By

AMENDMENTS

SERVICE

GENERAL

DESIGNED	L. MUKWEVHO
DRAWN	R. CROUSE
CAD FILE NAME	03143G9002 Clearvu Fence Gate System Details.dwg
CHECKED	L. MUKWEVHO
APPROVED	-



CLIENT



PROJECT

SUPPLY AND INSTALLATION OF PERIMETER FENCE (CLEARVU) AT UNIVERSITY OF VENDA CAMPUS

TITLE

CLEARVU FENCE GATE SYSTEM DETAILS

DATE		SEPTEMBER 2020	
SCALE	AS SHOWN	PAPER SIZE	A1

SCALE REF.


0.02 0.01 0 0.01 0.02

0.015 0.005 0.005 0.015

METER

CONSULTANT DWG. NO.
L/3143/G/9/002

CLIENT DWG. NO. IN/015/2020/G/9/002

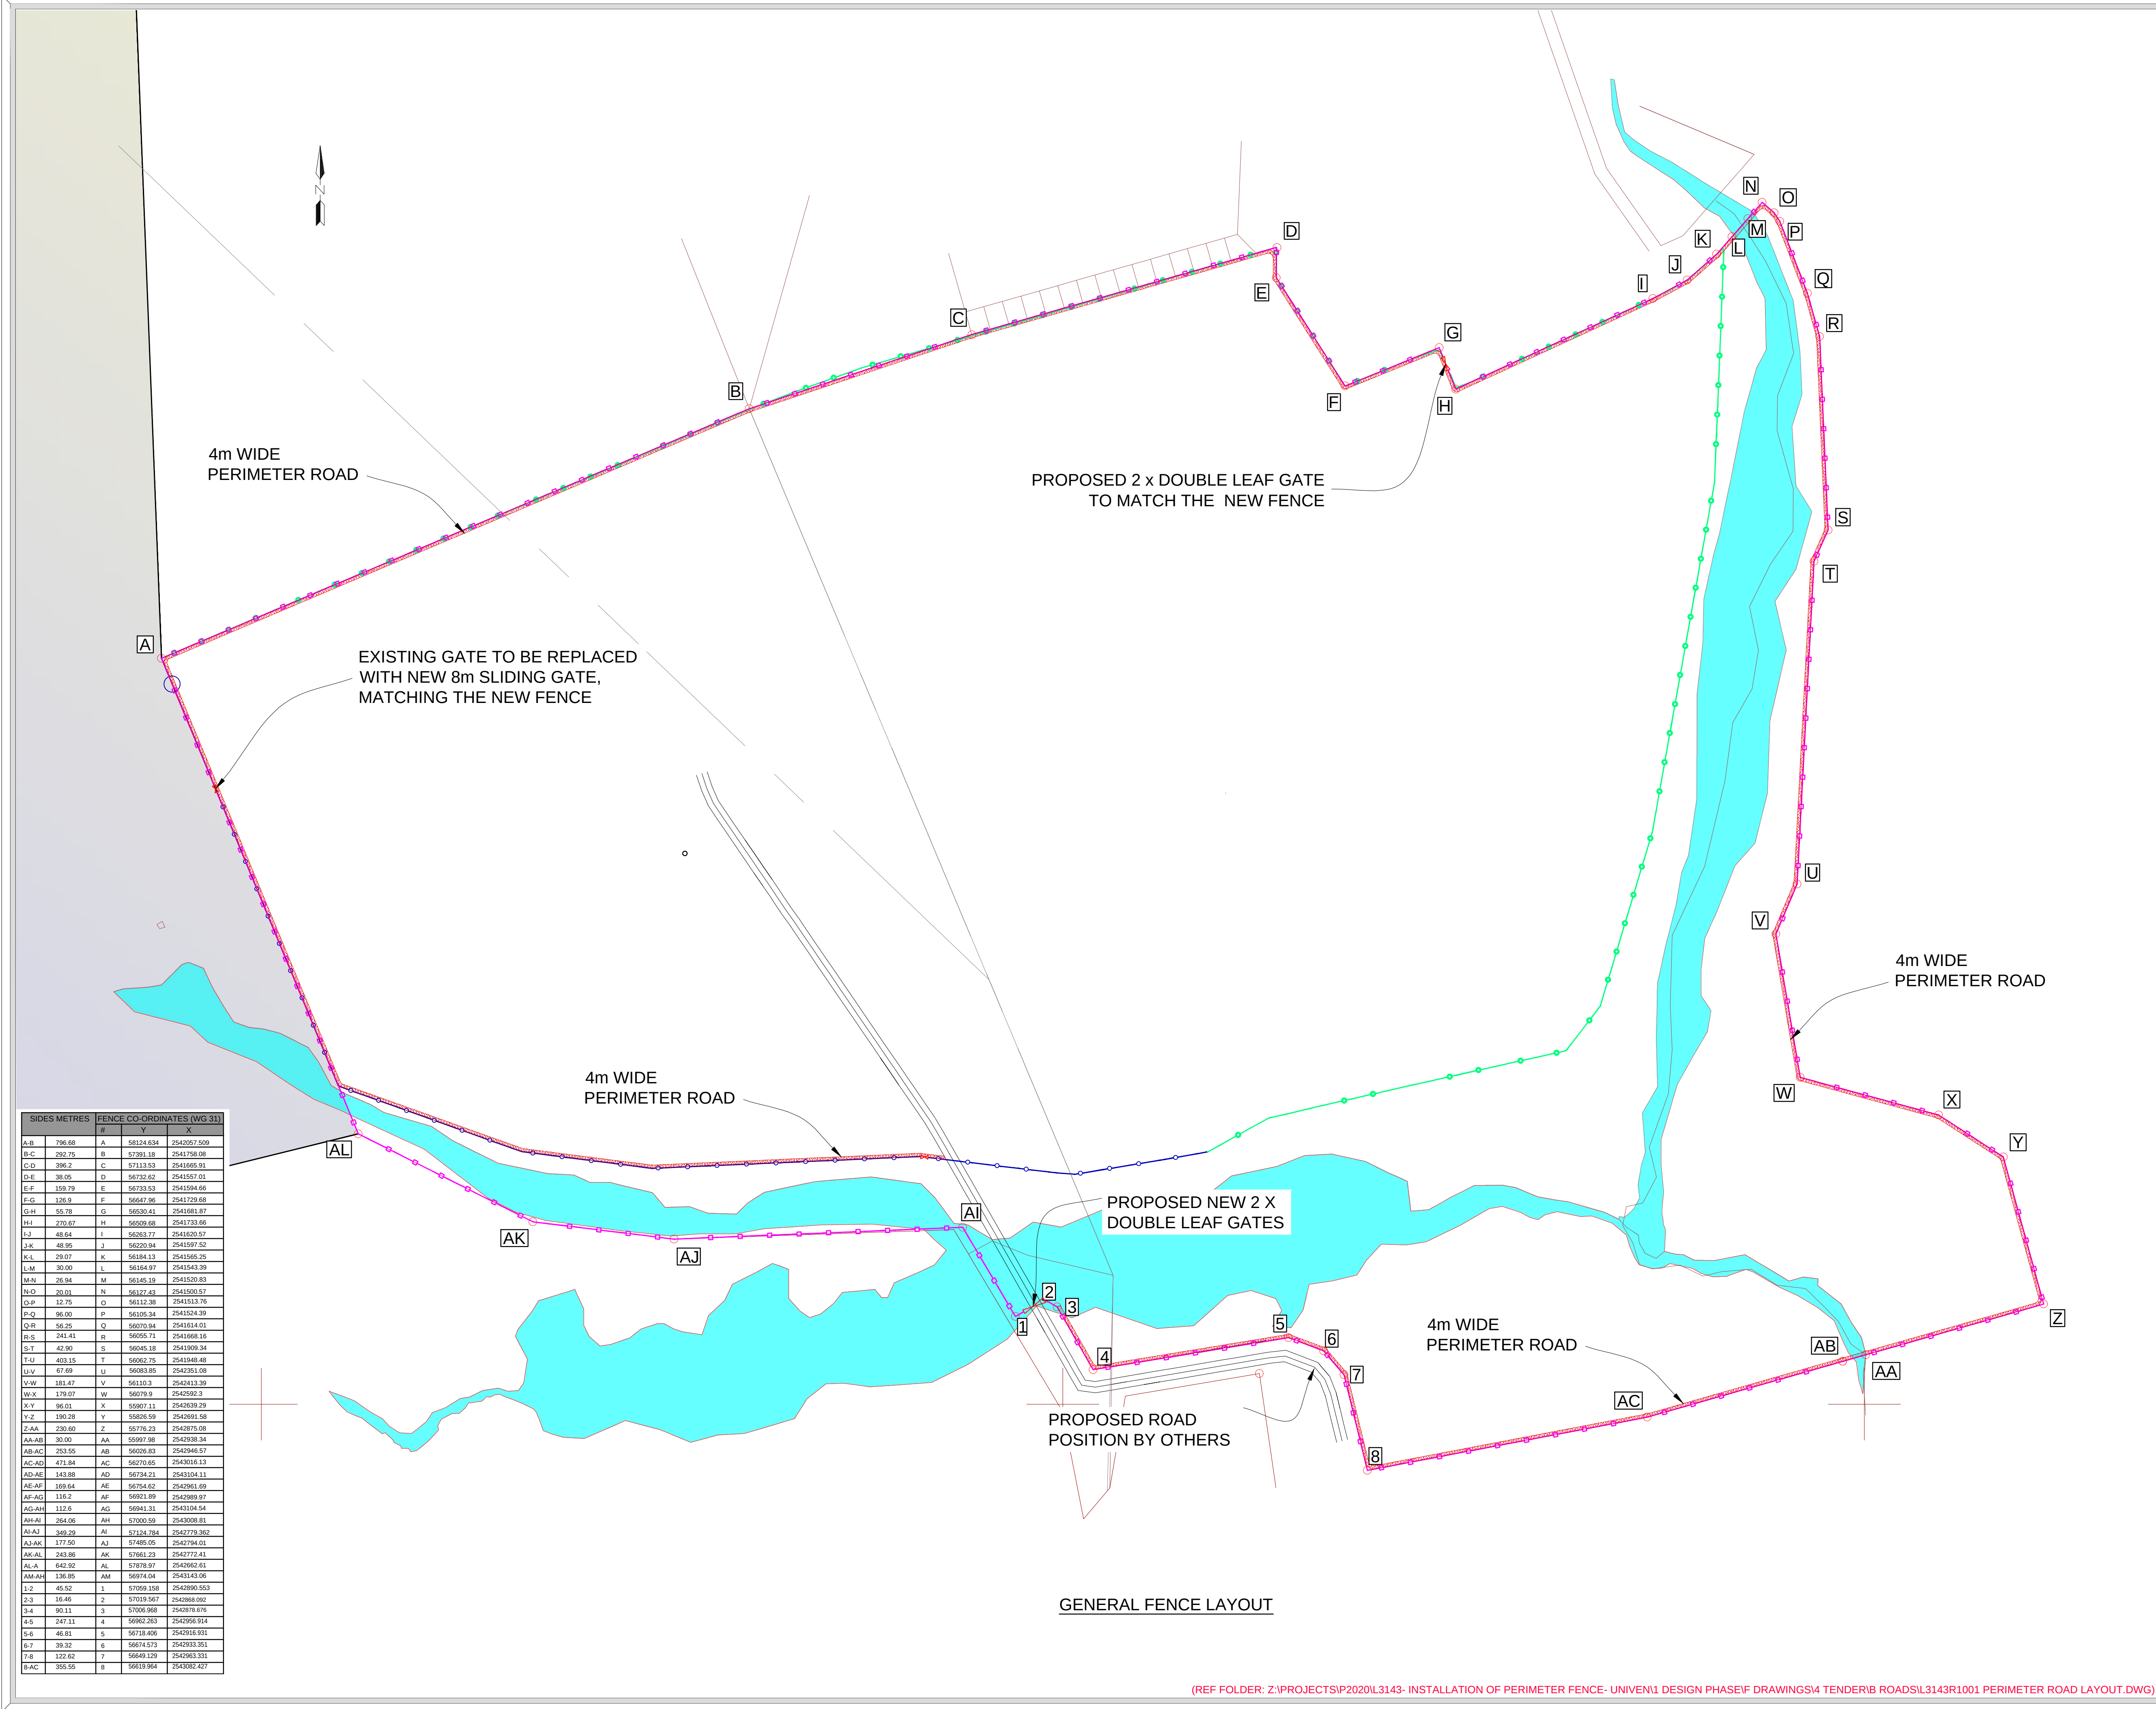

LEGEND

PROPOSED NEW FENCE LINE

EXISTING STEEL PALISADE FENCING

EXISTING CONCRETE PALISADE FENCING

4m WIDE PERIMETER ROAD

FOR TENDER PURPOSES

COPYRIGHT RESERVED

Rev	Description	Date	By
AMENDMENTS			

STRUCTURES

DESIGNED	L. MUKWEVHO
DRAWN	L. MUKWEVHO
CAD FILE NAME	L3143R1001 Perimeter Road Layout.dwg
CHECKED	L. MUKWEVHO
APPROVED	-

ENDECON

UBUNTU (PTY) LTD

ENGINEERING CONSULTANTS

P.O. BOX 477

FAUNA PARK; POLOKWANE

0787

Tel:(015) 291 3363

Fax:(015) 291 3403

CLIENT

PROJECT

SUPPLY AND INSTALLATION OF PERIMETER FENCE (CLEARVU) AT UNIVERSITY OF VENDA CAMPUS

TITLE

PERIMETER ROAD GENERAL LAYOUT

DATE

SEPTEMBER 2020

SCALE

1:4

PAPER SIZE

A1

SCALE REF.

0.02

0.01

0

0.01

0.02

0.015

0.005

0.005

0.015


METER

CONSULTANT DWG. NO.

L/3143/R/1/001

CLIENT DWG. NO.

IN/015/2020/R/1/001

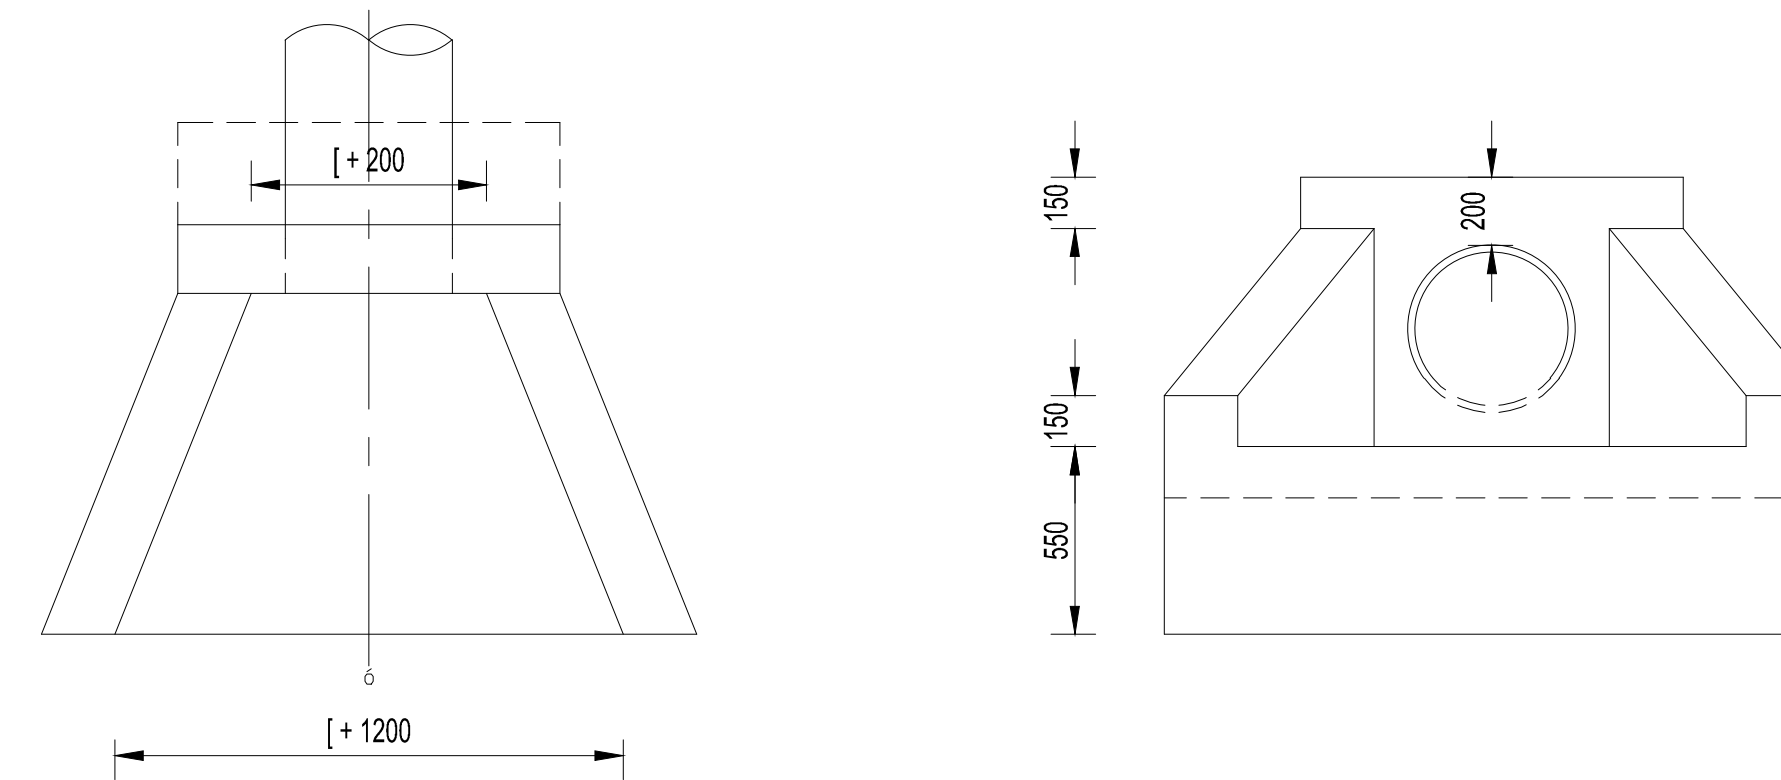

COPYRIGHT RESERVED

SERVICE	
GENERAL	
DESIGNED	L. MUKWEVHO
DRAWN	R. CROUSE
CAD FILE NAME	L3143SW0001 Typical Stormwater Pipe Culvert Details
CHECKED	L. MUKWEVHO
APPROVED	-

DESIGNED	L. MUKWEVHO
DRAWN	R. CROUSE
CAD FILE NAME	L31435W001 Typical Stormwater Pipe Culvert Details.dwg
CHECKED	L. MUKWEVHO
APPROVED	-

UBUNTU (PTY) LTD
ENGINEERING CONSULTANTS

P.O. BOX 477
 FAUNA PARK; POLOKWANE
 0787

Tel:(015) 291 3363
 Fax:(015) 291 3403



SUPPLY AND INSTALLATION OF PERIMETER FENCE (CLEARVU) AT UNIVERSITY OF VENDA CAMPUS

DATE		SEPTEMBER 2020	
SCALE	AS SHOWN	PAPER SIZE	A1

SCALE REF.

0.8 0.4 0 0.4 0.8

0.6 0.2 0.2 0.6

METER

CONSULTANT DWG. NO.

L/3143/SW/3/001

CLIENT DWG. NO.

IN/015/2020/C/1/001